SAVSARP Site Plan

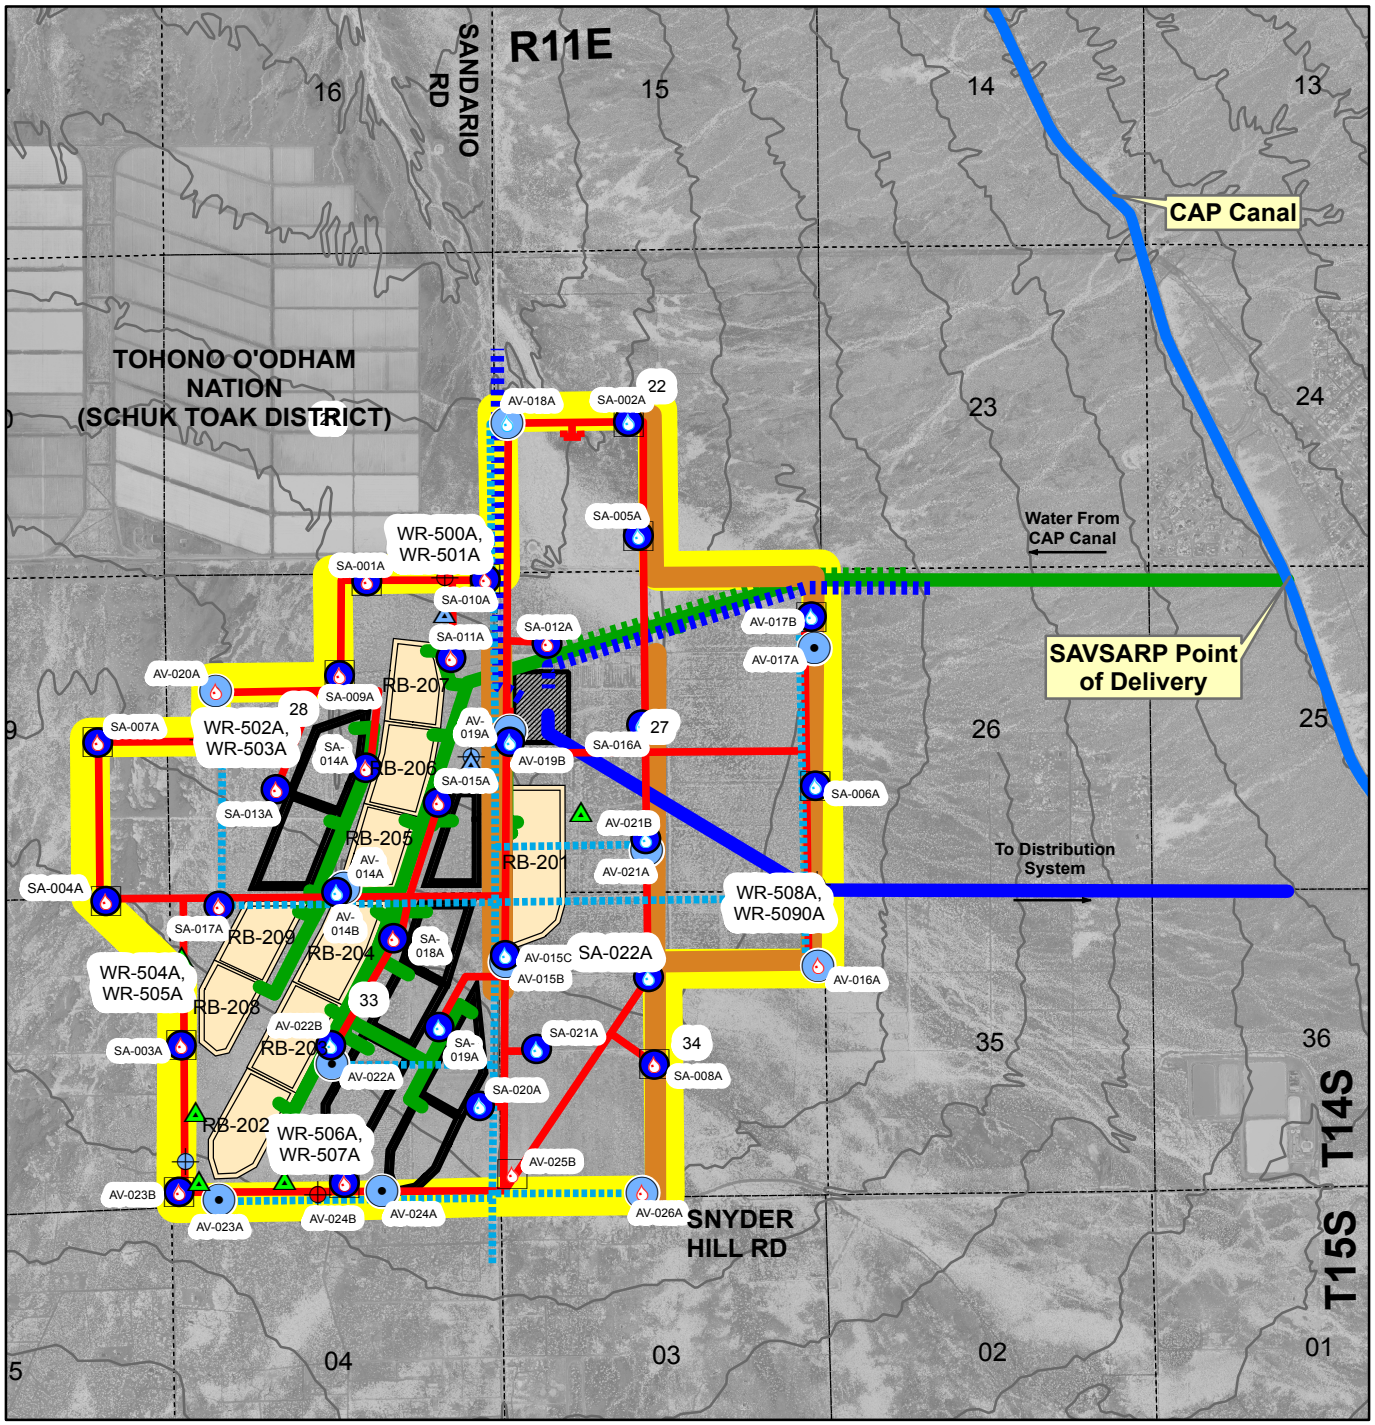

Legend

- Production Well Online by May 2011
- Production Well Online after May 2011
- Current Production Well
- Future Production Well
- Future Production Well - Drilled

Monitor Wells & Piezometers
Type, Status
- Compliance Point, Existing
- Monitor Well, Existing
- Nested Piezometer, Existing
- Nested Piezometer, Proposed

Collector Lines
Type
- Existing Collector Line
- Future Collector Line

Raw Water Pipeline
Status
- Initial
- Potential Future

Production Pipeline
Status
- Initial
- Potential Future

- Reservoir and Booster Station
- SAVSARP Boundary
- Flood Control Levees

Proposed Recharge Basins
Phase
- Initial
- Contingency

Basin and Pipeline Design Services By:
MALCOLM PIRNIE
CH2MHILL

0 0.375 0.75 1.5 Miles

I:\Hydro\Projects\SAVSARP\SAVSARP_AWBA_IGA_11_18_2008.mxd

November 18, 2008 Tucson Water - WRM (dk-mjm)